UNIVERSITY HEIGHTS CONNECTOR

FIRST STREET BETWEEN WEST MARKET STREET AND SUSSEX AVENUE

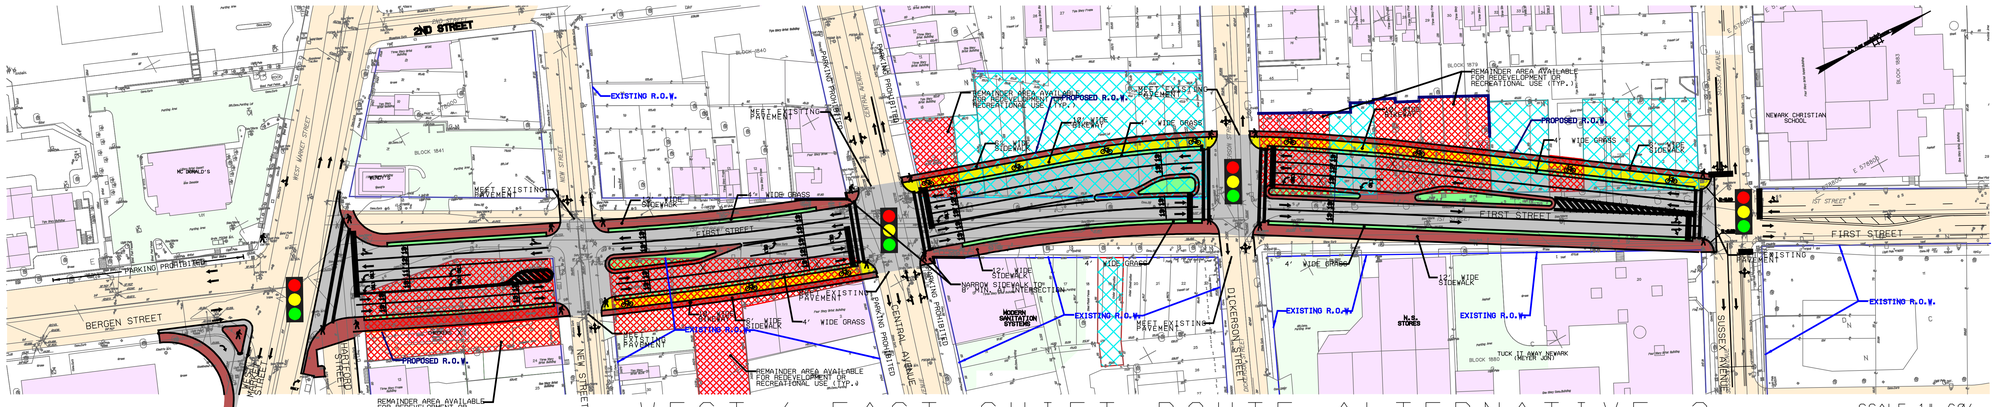

WEST / EAST SHIFT ROUTE - ALTERNATIVE 3

SCALE 1" = 60'

COLOR LEGEND:

- PROPOSED ROADWAY PAVEMENT
- PROPOSED DRIVEWAY
- PROPOSED SIDEWALK OR MEDIAN
- NEW LANDSCAPED AREA
- EXISTING ROADWAY PAVEMENT
- EXISTING PARKING
- EXISTING BUILDING
- X BUILDING TO BE REMOVED
- RIGHT - OF - WAY IMPACTS - LIMITS OF ACQUISITION
- PROPOSED BIKEWAY
- CITY/STATE OWNED PROPERTY (OR SCHEDULED FOR ACQUISITION)
- EXISTING R.O.W. LINE
- PROPOSED LIMIT OF ACQUISITION
- PROPOSED FINAL R.O.W. LINE
- EXISTING OBSOLETE TRAFFIC SIGNAL

PROPOSED OR RECENTLY INSTALLED TRAFFIC SIGNAL

ALTERNATIVE 3
WEST / EAST SHIFT ROUTE

State of New Jersey
Department of Transportation

DECEMBER 2002 FIGURE VI-3

Plot Plan @ AM/PM By: (FirstName) (LAST name) 7-2003 (Week-Date).dgn
FILE NAME = $(FILE)
DATE/TIME = $(DATE)
STAGES

...\Proposals\alterna_3_rev.dgn 01/10/2003 09:57:46 AM