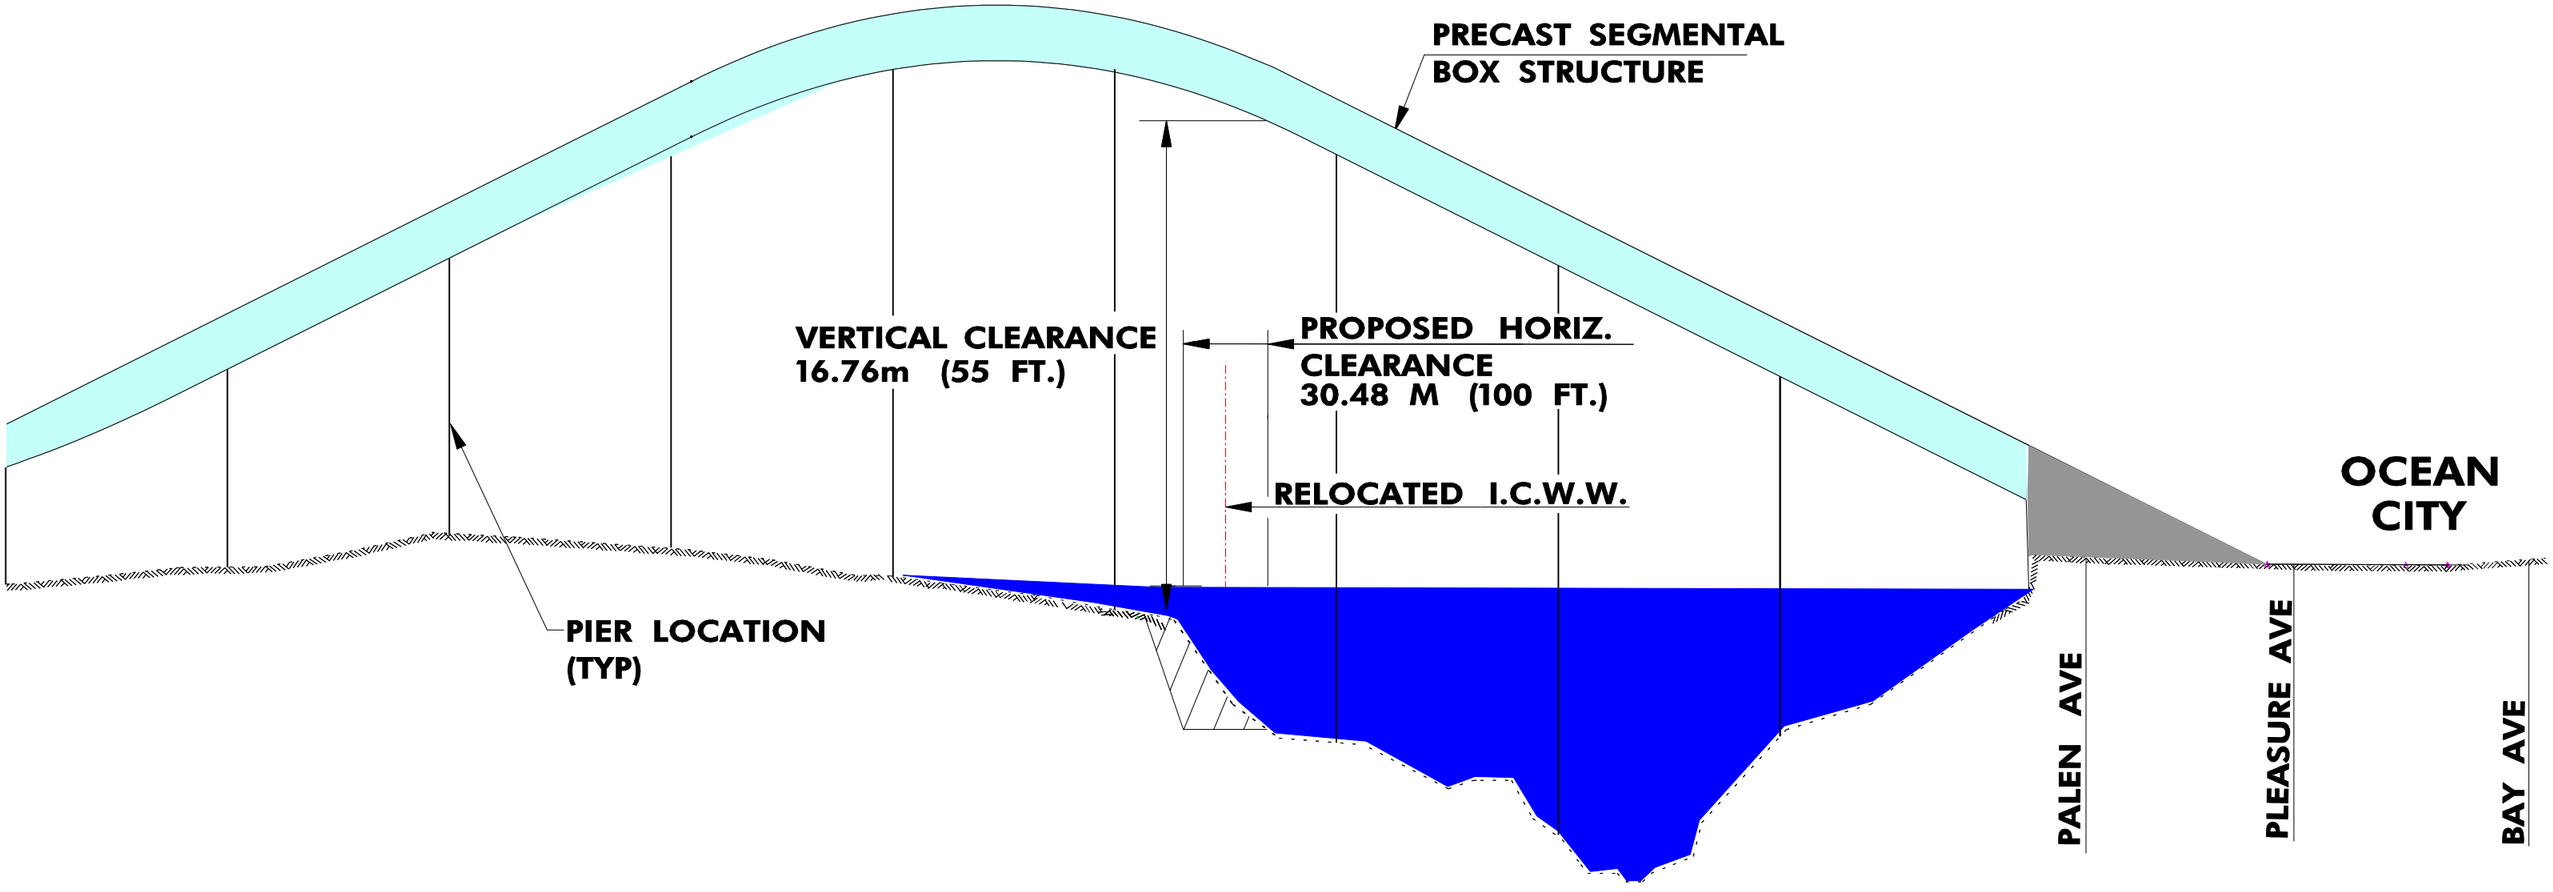

ELEVATION AT BEACH THOROFARE